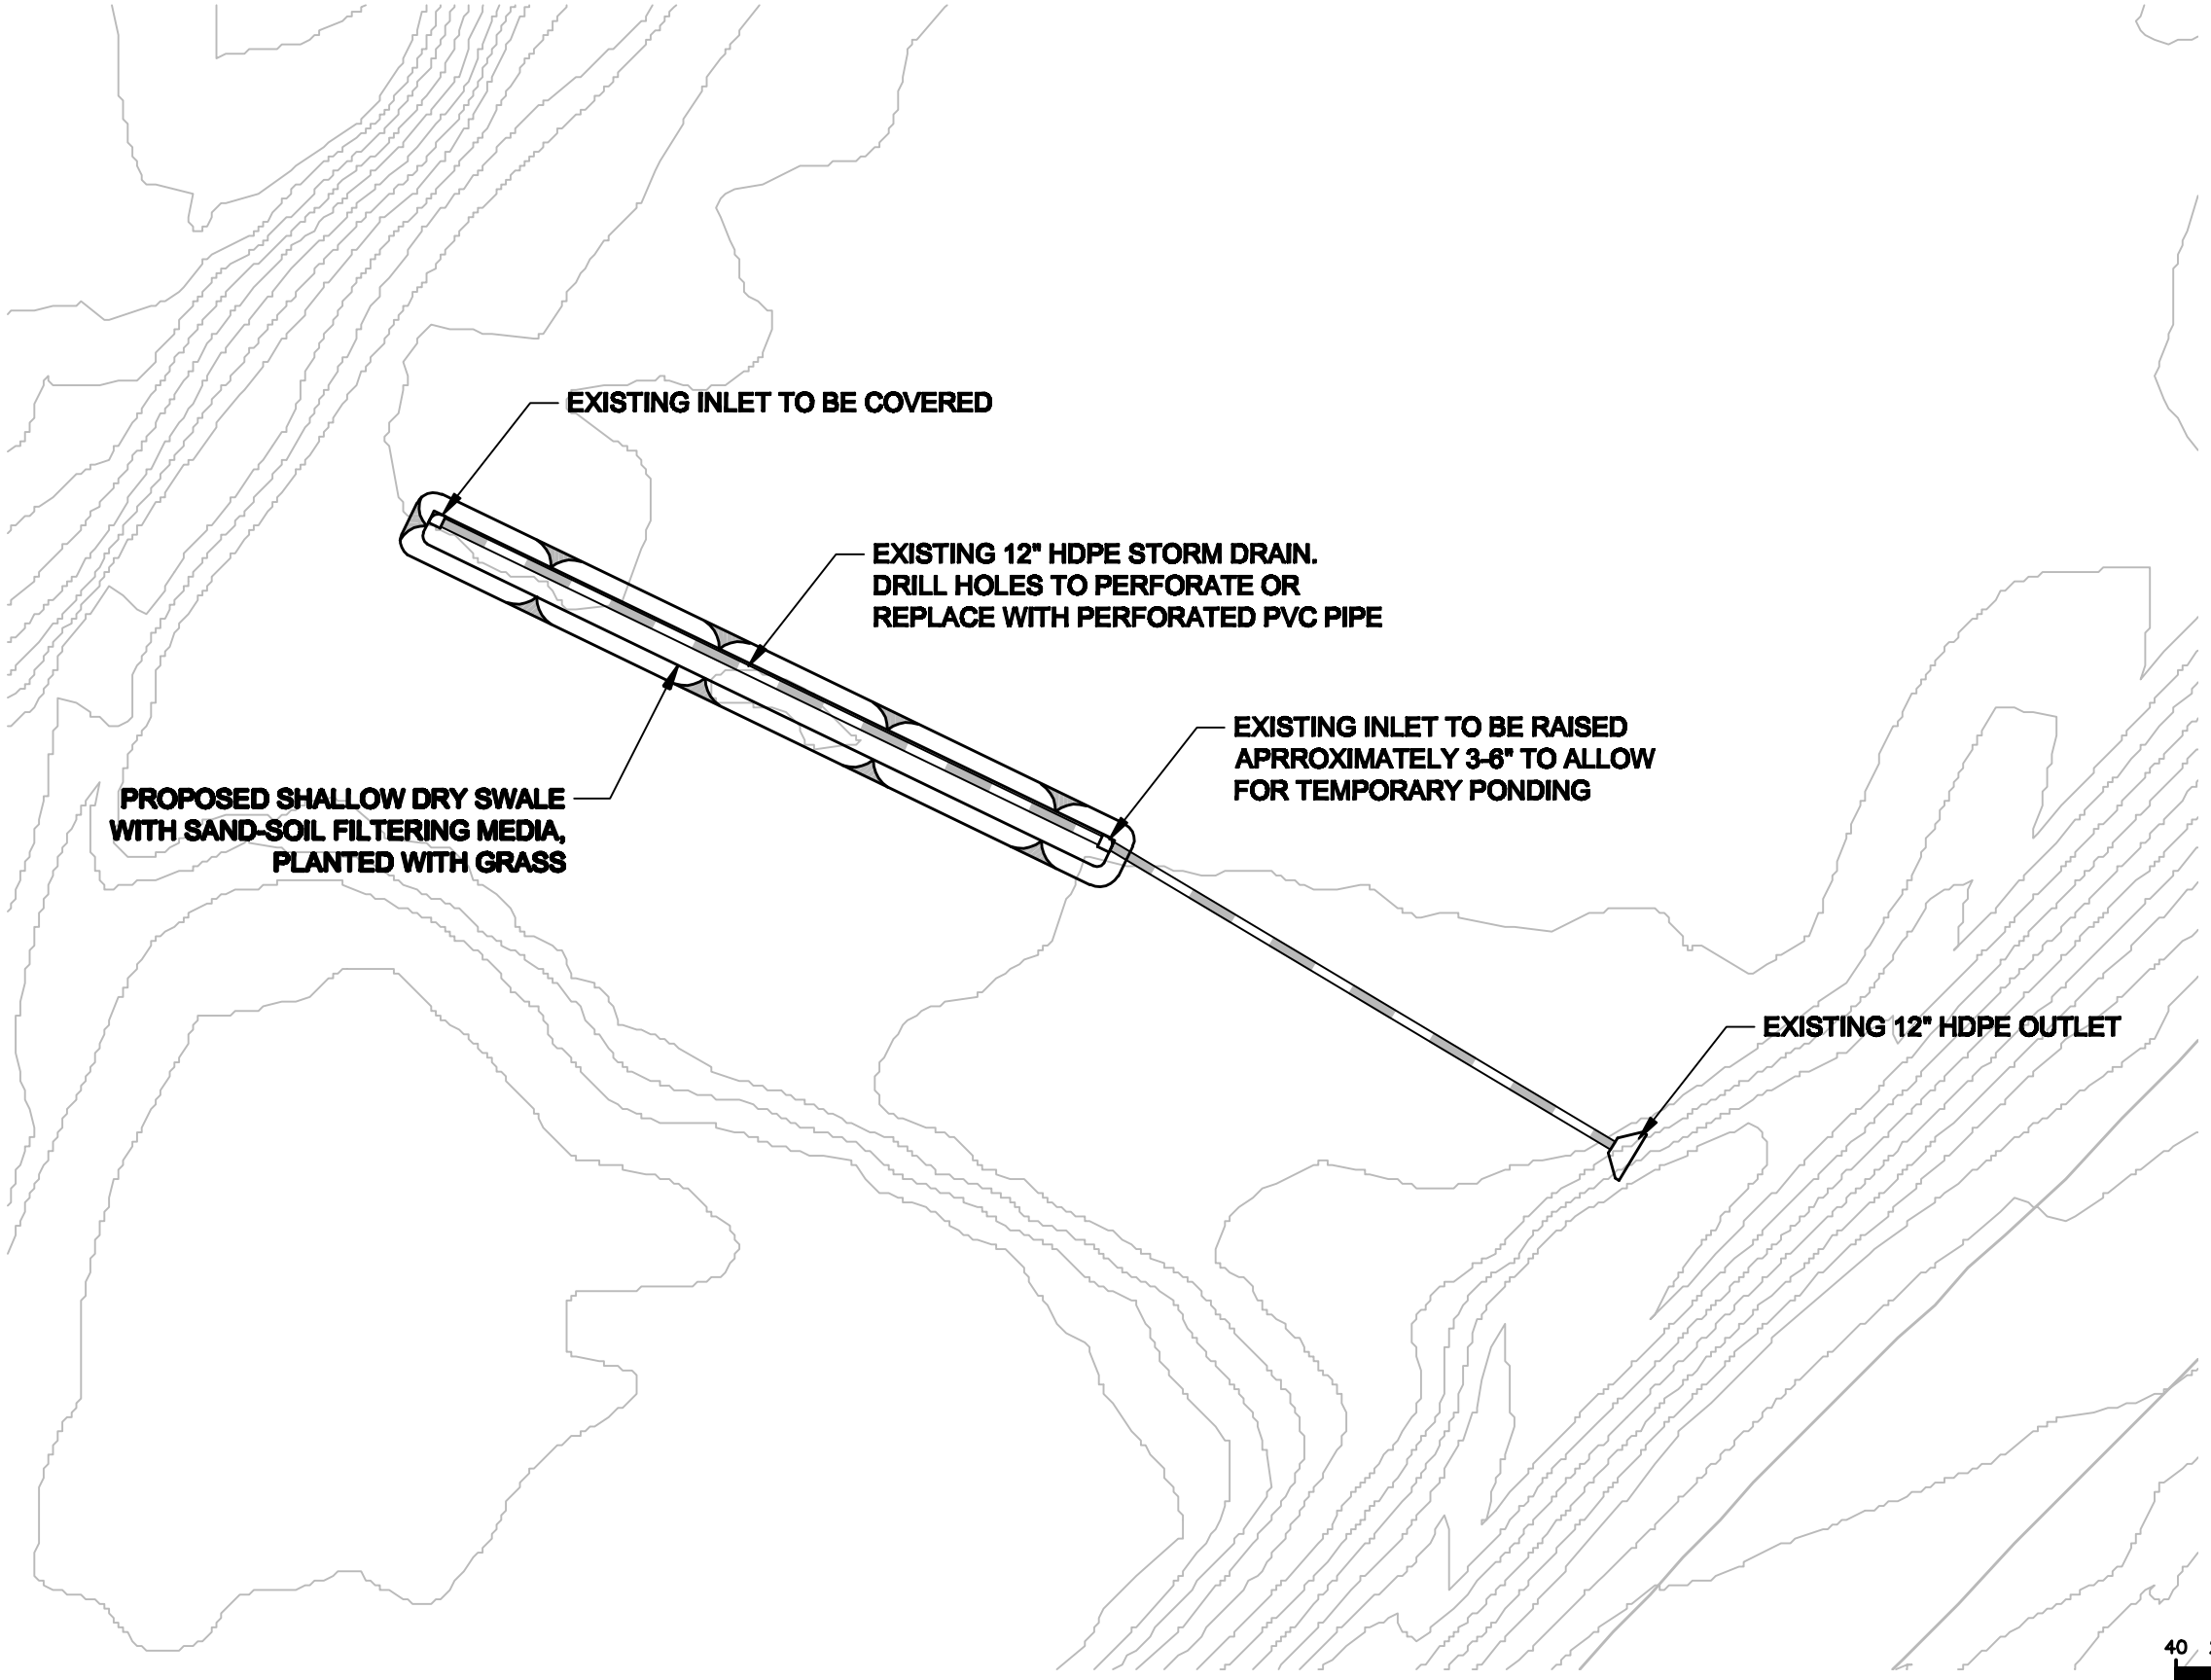

GRAPHIC SCALE

40 20 0 20 40 80 160

(IN FEET)

N

SOURCE: WESTCHESTER COUNTY GIS

Reuse of Documents:
This document and the ideas and designs incorporated herein, as an instrument of Professional Service, is the property of Biohabitats, Inc. and is not to be used in whole or in part, for any other project without the written authorization of Biohabitats, Inc.

Westchester gov.com

Andrew J. Spano, Westchester County Executive
County Board of Legislators

BRONX RIVER WATERSHED

DATE	ISSUES / REVISIONS
11.02.07	REVISED CONCEPT
08.06.07	CONCEPT

Center For Watershed Protection
8390 Main St., Second Floor
Ellicott City, MD 21043-4605
tel: 410.461.8929 fax: 410.461.8934
www.cwp.org

Biohabitats, Inc.
The Baltimore Building
2081 Clipper Park Road Baltimore MD 21211
tel: 410.554.0185 fax: 410.554.0186
www.biohabitats.com

BRONX RIVER WATERSHED

GRASSY SPRAIN BROOK

TITLE:
CONCEPTUAL PLAN FOR
STORMWATER RETROFIT IN
MCDOWELL PARK, ARDSLEY

PROJECT NO.: 05039.01
SCALE: 1" = 40'-0"
SEAL:
BY: BB/JFW
CHKD: JV/EWB
DWG. NO.:

1 of 2